


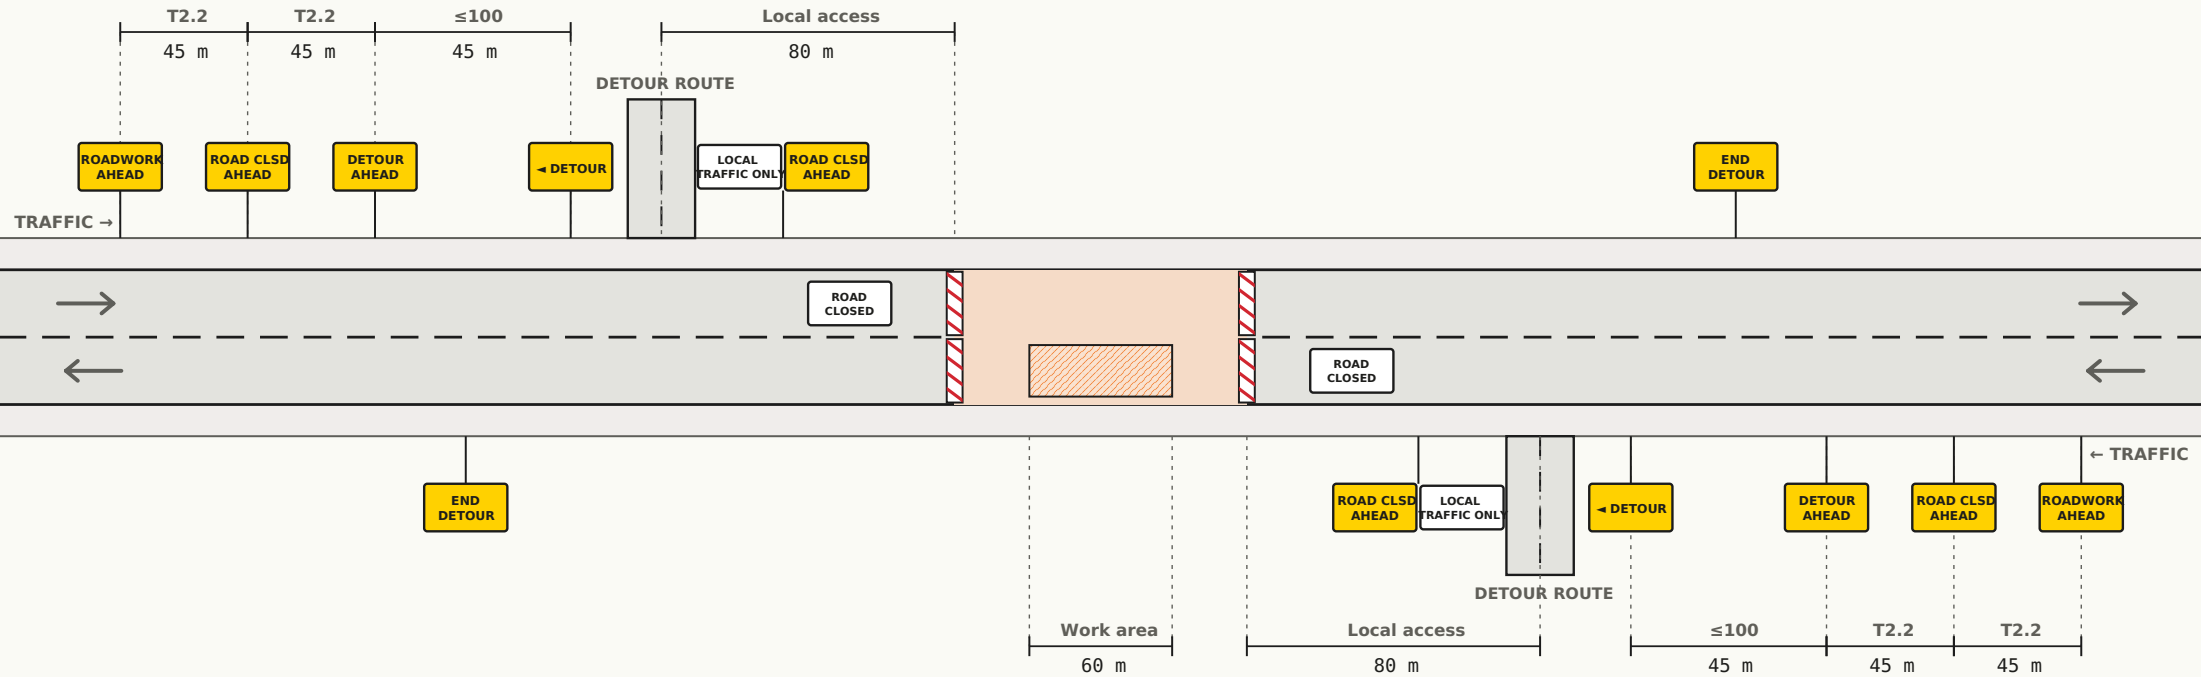

LEGEND ● Traffic cone  Sign (one frame)  Barrier boards  Work area

- GENERAL NOTES
1. SAMPLE DRAWING for demonstration only. Not designed for a real site and not for use on site.
 2. Traffic management to the Austroads Guide to Temporary Traffic Management (AGTTM 2026) and road authority requirements in Victoria.
 3. Traffic controllers set up and remove the PREPARE TO STOP and Traffic Controller (symbolic) signs and must hold current accreditation.
 4. Temporary speed limits must be authorised by the road authority and removed or covered when not required.
 5. Monitor the queue; if it passes the predicted end of queue, move the PREPARE TO STOP sign back and extend the speed zone.

Lane Draft (sample)

Prepared with Lane Draft · lanedraft.com.au

TRAFFIC GUIDANCE SCHEME

Road closure with detour

SHEET 1

Road closure and detour

Full road closure with detour

LOCATION

Example St, Fitzroy VIC 3065

ROAD · ROAD AUTHORITY

Example Street · Local council (example)

TMP / PERMIT REF.

TMP-SAMPLE

WORK HOURS

9:30 am to 3:00 pm weekdays

SPEED LIMIT · TEMPORARY LIMIT

60 km/h · none

TTM CATEGORY (AGTTM PART 8)

1

STANDARD · SCALE

AGTTM 2026 · NOT TO SCALE

REVISIONS

REV	DATE	DESCRIPTION	BY
A	2026-10-06	Sample issue	Lane Draft

DESIGNED BY (TRAFFIC MANAGEMENT DESIGNER)

Name Accreditation no.

Lane Draft

Signature

Date

2026-10-06

CHECKED / REVIEWED BY

Name Accreditation no.

Signature

Date

APPROVED (ROAD AUTHORITY)

Name and position Permit / approval no.

Signature

Date

DRAWING NO.

LD-SAMPLE-04-01

SHEET

1 of 2

REV

A

