


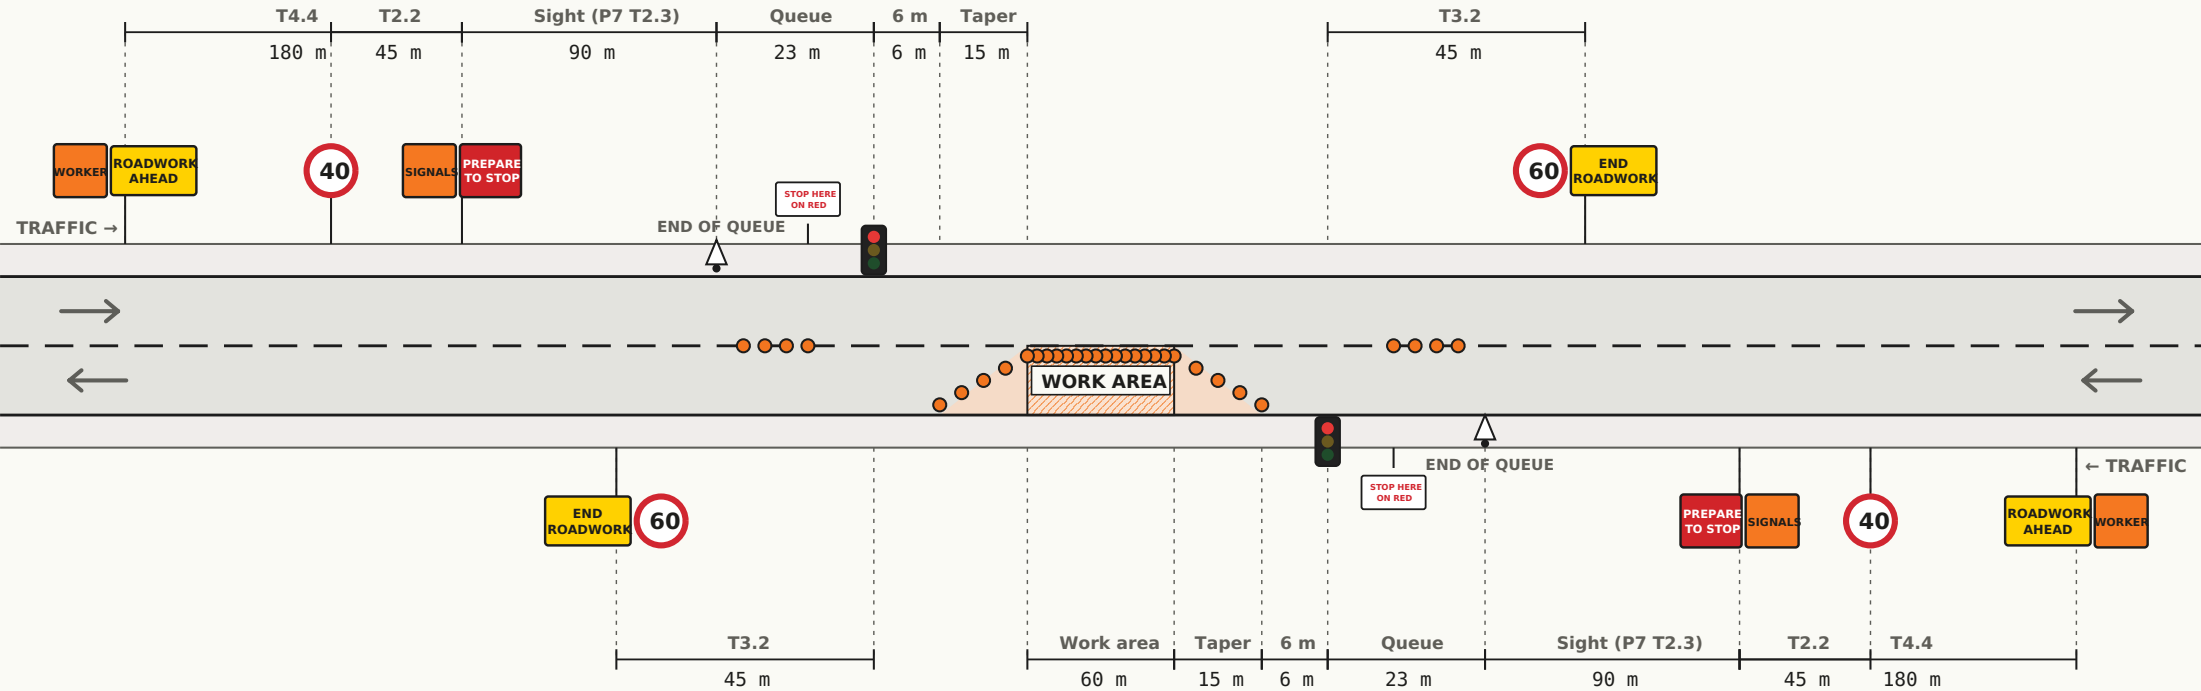

LEGEND

- Traffic cone
- Sign (one frame)
- Portable traffic signal
- Est. end of queue
- Work area

- GENERAL NOTES
- SAMPLE DRAWING for demonstration only. Not designed for a real site and not for use on site.
 - Traffic management to the Austroads Guide to Temporary Traffic Management (AGTTM 2026) and road authority requirements in Victoria.
 - Traffic controllers set up and remove the PREPARE TO STOP and Traffic Controller (symbolic) signs and must hold current accreditation.
 - Temporary speed limits must be authorised by the road authority and removed or covered when not required.
 - Monitor the queue; if it passes the predicted end of queue, move the PREPARE TO STOP sign back and extend the speed zone.

Lane Draft (sample)

Prepared with Lane Draft · lanedraft.com.au

TRAFFIC GUIDANCE SCHEME

Shuttle flow with portable traffic signals

SHEET 1

Shuttle flow, portable signals

Single lane shuttle flow, portable signals

LOCATION

Example St, Fitzroy VIC 3065

ROAD · ROAD AUTHORITY

Example Street · Local council (example)

TMP / PERMIT REF.

TMP-SAMPLE

WORK HOURS

9:30 am to 3:00 pm weekdays

SPEED LIMIT · TEMPORARY LIMIT

60 km/h · 40 km/h

TTM CATEGORY (AGTTM PART 8)

1

STANDARD · SCALE

AGTTM 2026 · NOT TO SCALE

REVISIONS

REV	DATE	DESCRIPTION	BY
A	2026-10-06	Sample issue	Lane Draft

DESIGNED BY (TRAFFIC MANAGEMENT DESIGNER)

Name Accreditation no.
Lane Draft

Signature Date
2026-10-06

CHECKED / REVIEWED BY

Name Accreditation no.

Signature Date

APPROVED (ROAD AUTHORITY)

Name and position Permit / approval no.

Signature Date

DRAWING NO.

LD-SAMPLE-01-01

SHEET

1 of 2

REV

A

